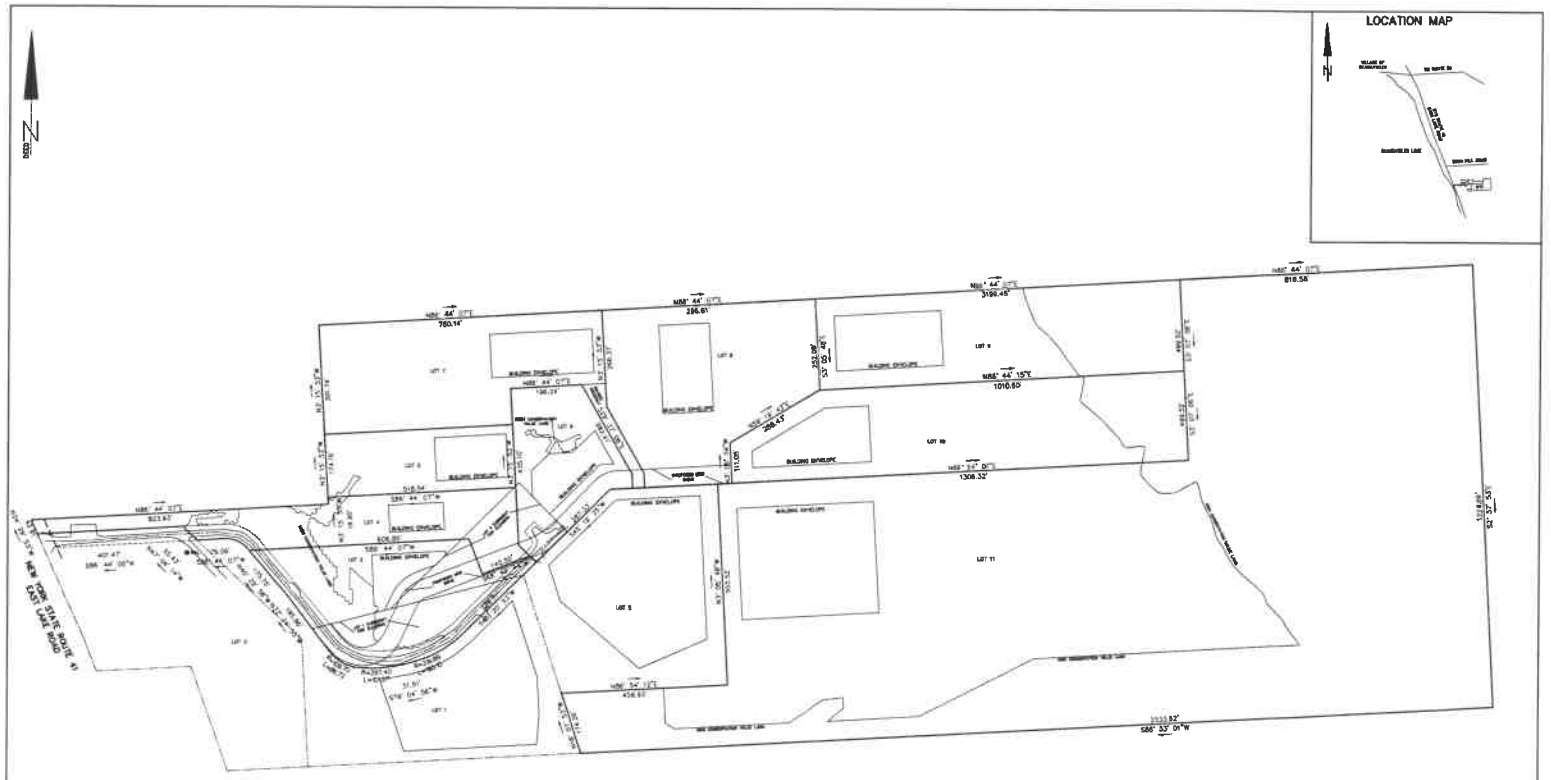

APPROVED TOWN OF SKANEATELES PLANNING BOARD

DATE: BY:

APPROVED DONALD SPEARS (DEVELOPER)

DATE: BY:

SKANEATELES NEW YORK 13152

REFERENCE

FINAL PLAN HIDDEN ESTATES PREPARED BY DW HARRIS, DATED 10-07-2081, FILED IN THE ONONDAGA COUNTY CLERKS OFFICE ON 12-31-2013 AS MAP NO. 19535.

HEALTH DEPARTMENT APPROVAL

SURVEY SUBJECT TO ANY STATE OF FACTS AN ACCURATE AND UP TO DATE ABSTRACT OF TITLE WILL SHOW.

THE UNDERSIGNED SURVEYOR HEREBY CERTIFIES THAT THIS IS AN ACCURATE MAP OF AN ACTUAL SURVEY COMPLETED 08-15-2013

PAUL J. OLSZEWSKI, P.L.S. LICENSE No. 050751

RE SUBDIVISION
LOT 2
HIDDEN ESTATES

PART OF MILITARY LOT 39 — TOWN OF SKANEATELES

COUNTY OF ONONDAGA — STATE OF NEW YORK

PAUL JAMES OLSZEWSKI, P.L.S., PLLC
51 FERNELL STREET
SKANEATELES NEW YORK, 13152
315-486-5532
PJlsurvey.com

DATE: DECEMBER 4,2020 — SCALE: 1" = 100 FEET — PROJECT No. 08-08-01-01